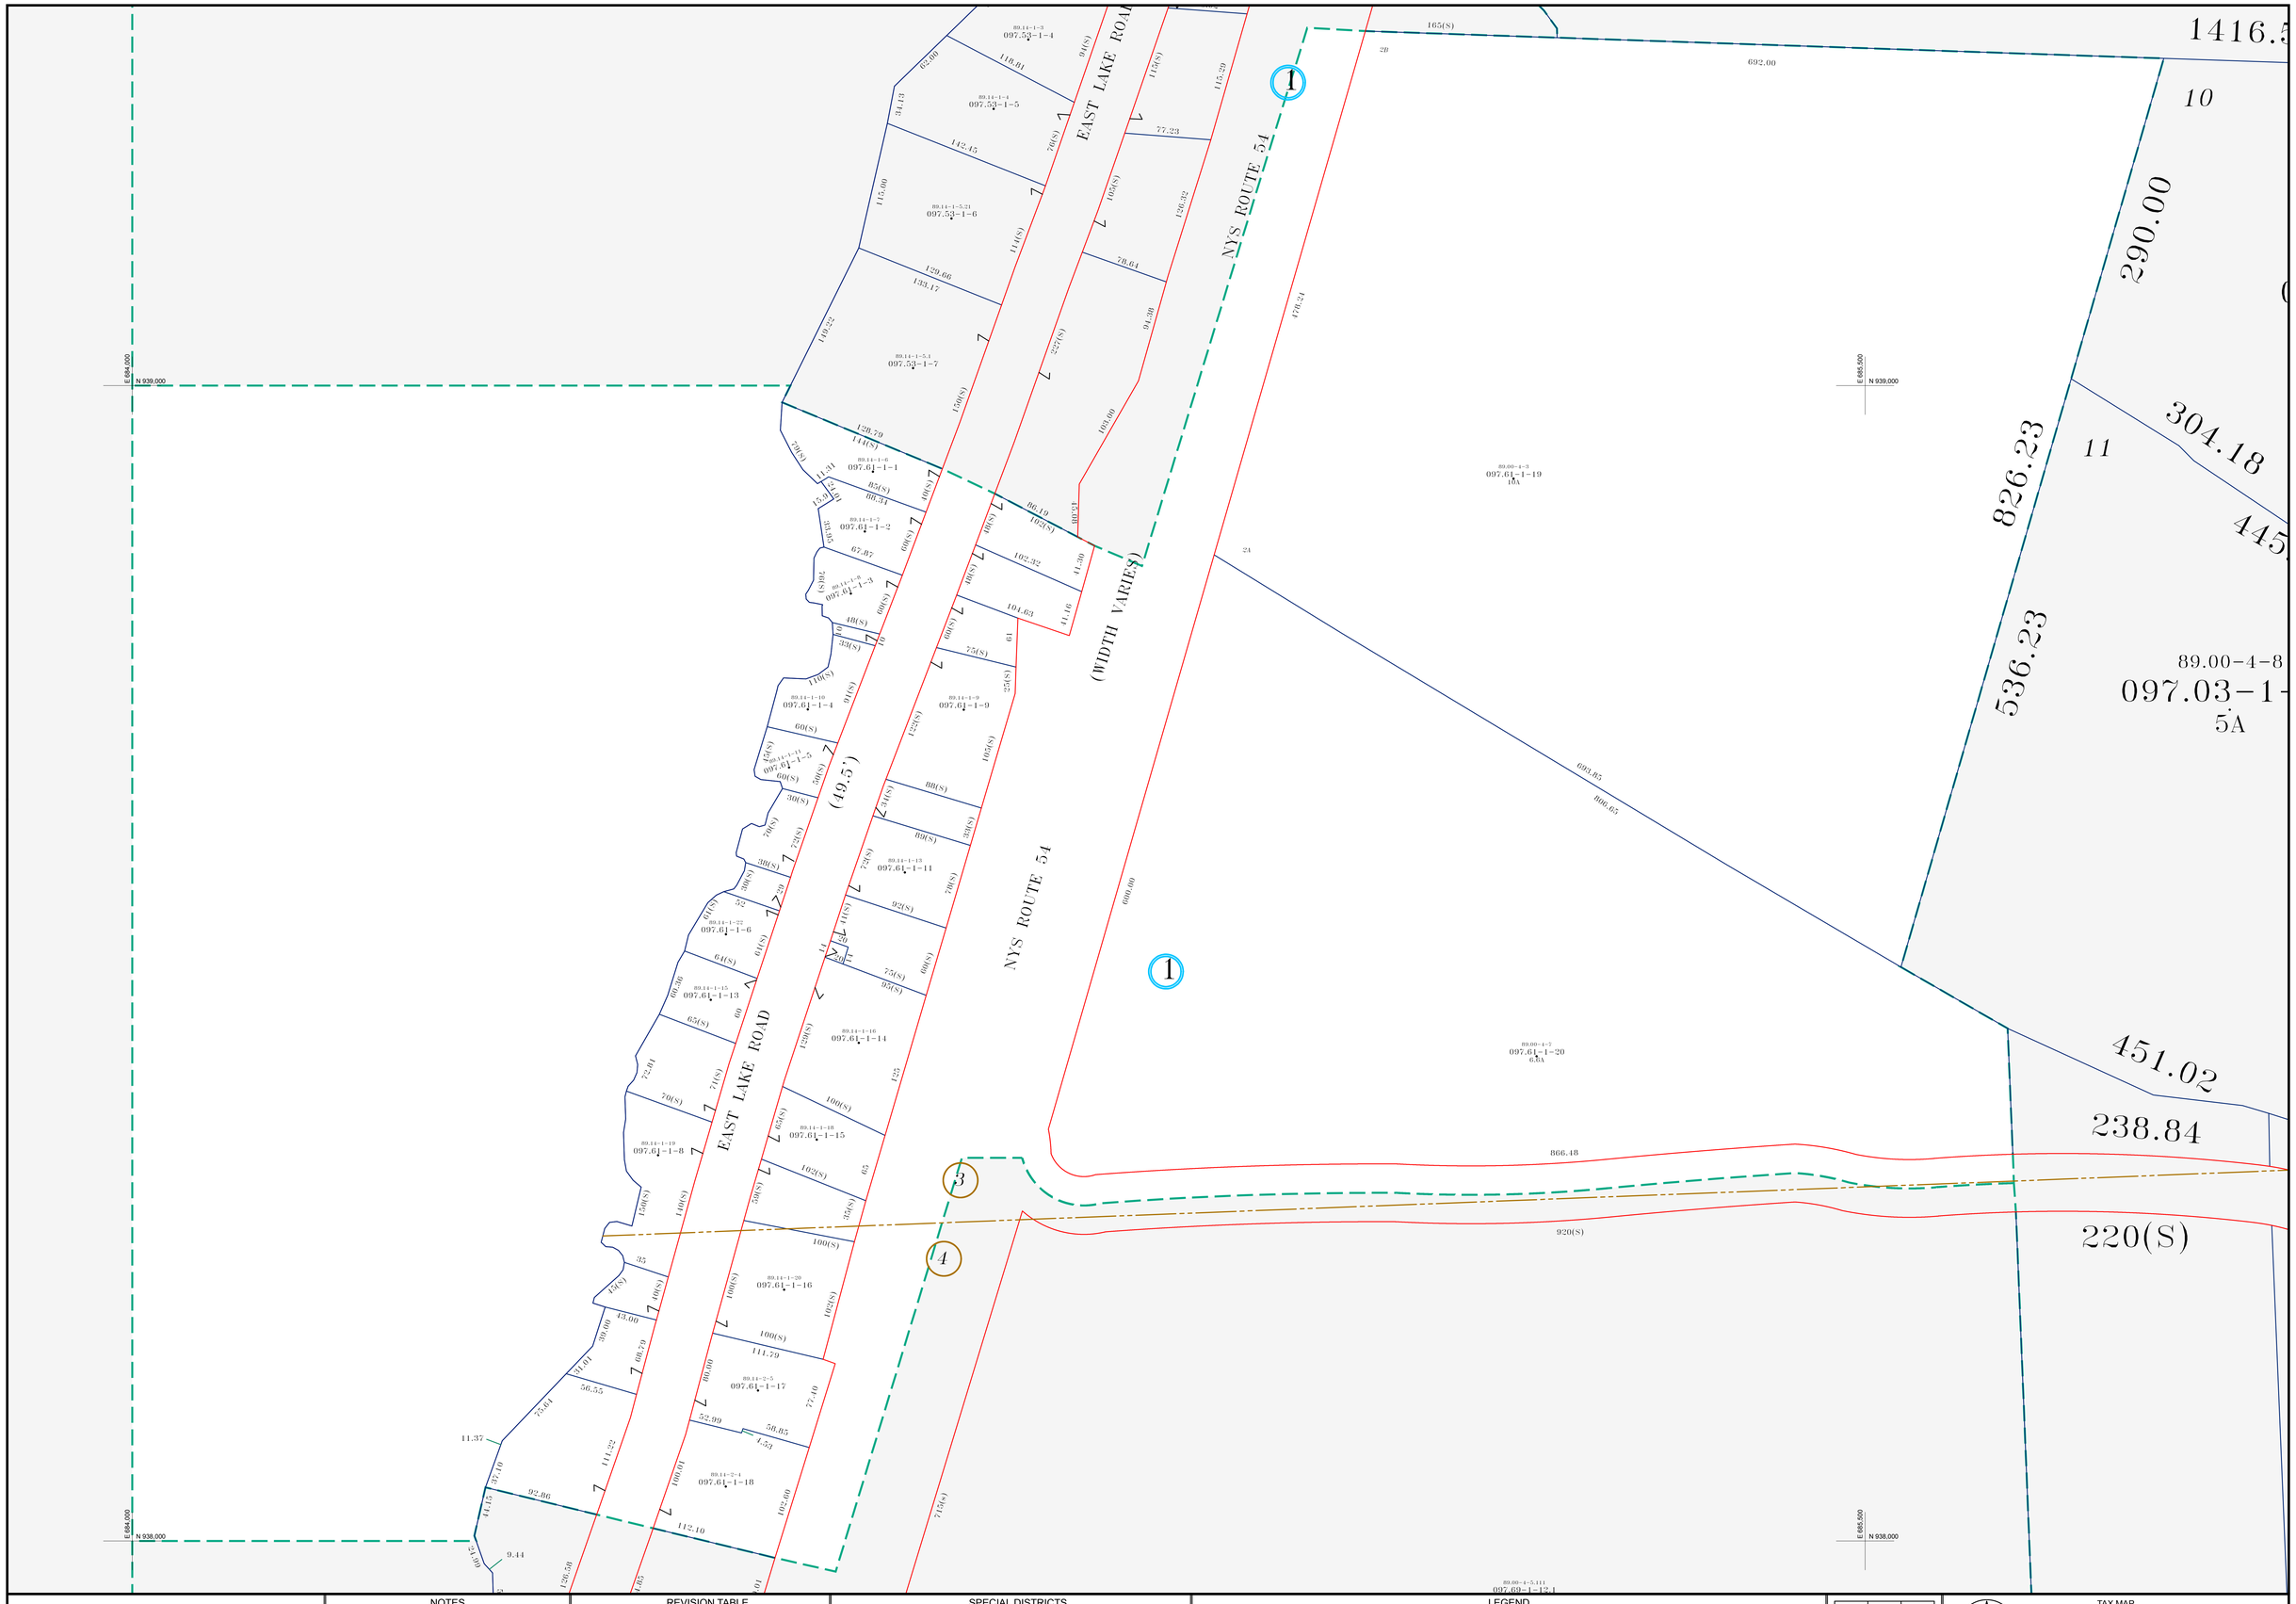

SEWALL
JAMES W. SEWALL COMPANY / SINCE 1880

NOTES

THIS MAP WAS PREPARED FOR TAX PURPOSES ONLY AND IS NOT TO BE REPRODUCED OR USED FOR SURVEYING OR CONVEYANCING.

REVISION TABLE

DATE	MADE BY	CHANGES OR ADDITIONS

SPECIAL DISTRICTS

SCHOOL: PENN YAN CENTRAL SCHOOL DISTRICT

FIRE: PENN YAN FIRE DISTRICT

LEGEND

COUNTY LINE
TOWN LINE
CORPORATION LINE
BLOCK LINE
RIGHT OF WAY LINE
STREAM
RAILROAD
PROPERTY LINE
ORIGINAL LOT LINE
SCHOOL DISTRICT LINE — SCH
WATER DISTRICT LINE — W
FIRE DISTRICT LINE — F
SEWER DISTRICT LINE — S
DENOTES COMMON OWNER
TAX MAP BLOCK NUMBER
CALCULATED ACREAGE — 9.5AC(-)
DEED ACREAGE — 9.5A
SCALED DIMENSION — 150 (S)
DEED DIMENSION — 150
DEED LOT NUMBER — 8
TAX MAP PARCEL NUMBER — 89.10-1-5
COORDINATE LOCATOR
NAD 83 CENTRAL TIC — E123,000 N123,000

	097.53	
	097.69	

SHEET INDEX

NORTH

MAP DATE _____

TAX MAP
TOWN OF BARRINGTON
YATES COUNTY, NEW YORK

50 0 50
GRAPHIC SCALE
SCALE 1" = 50'

097.61