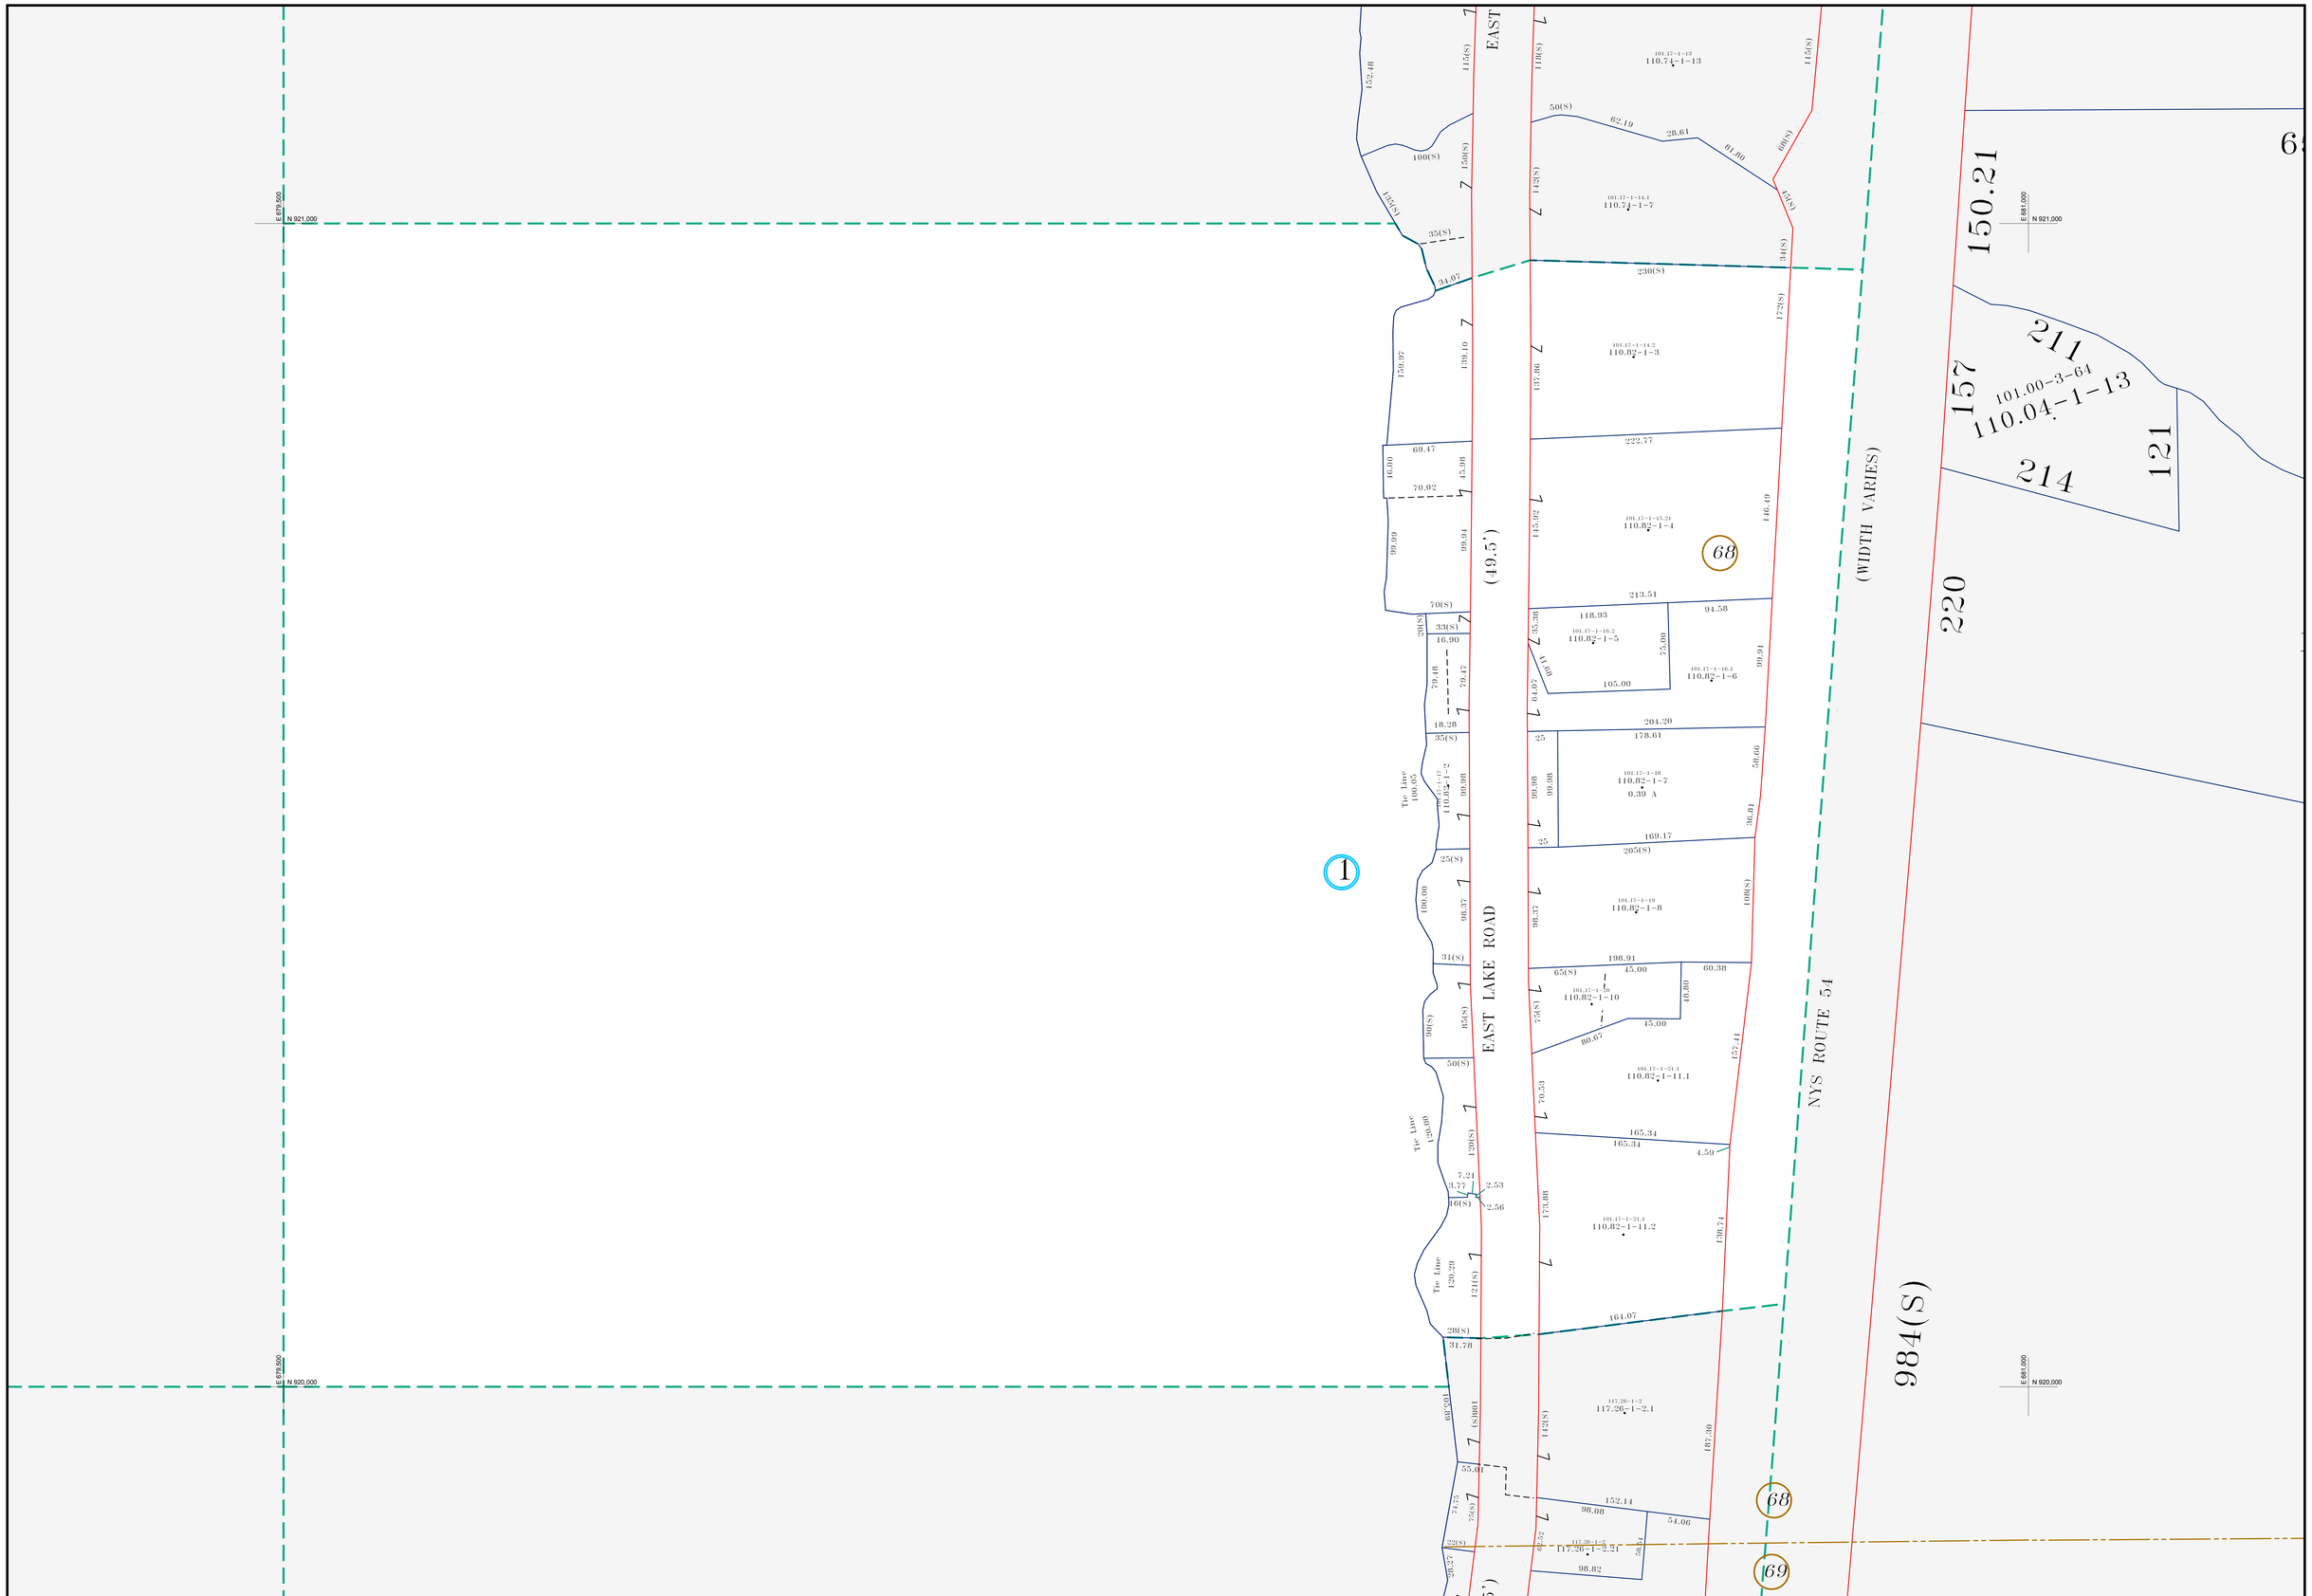

SEWALL
JAMES W. SEWALL COMPANY / SINCE 1880

NOTES
THIS MAP WAS PREPARED FOR TAX PURPOSES ONLY AND IS NOT TO BE REPRODUCED OR USED FOR SURVEYING OR CONVEYANCING.

REVISION TABLE

DATE	MADE BY	CHANGES OR ADDITIONS

SPECIAL DISTRICTS

SCHOOL: PENN YAN CENTRAL SCHOOL DISTRICT	FIRE: PENN YAN FIRE DISTRICT

LEGEND

COUNTY LINE	PROPERTY LINE	TAX MAP BLOCK NUMBER	DEED LOT NUMBER #
TOWN LINE	ORIGINAL LOT LINE		TAX MAP PARCEL NUMBER 89.10-1-5
CORPORATION LINE	SCHOOL DISTRICT LINE SCH		COORDINATE LOCATOR
BLOCK LINE	WATER DISTRICT LINE W	CALCULATED ACREAGE 9.5AC	
RIGHT OF WAY LINE	FIRE DISTRICT LINE F	DEED ACREAGE 9.5A	NAD 83 CENTRAL TIC E583,000 N123,000
STREAM	SEWER DISTRICT LINE S	SCALED DIMENSION 150 (S)	
RAILROAD	DENOTES COMMON OWNER	DEED DIMENSION 150	

	100.74	
	117.26	

SHEET INDEX

NORTH

MAP DATE _____

TAX MAP
TOWN OF BARRINGTON
YATES COUNTY, NEW YORK

50 50
GRAPHIC SCALE
SCALE 1" = 50'

110.82