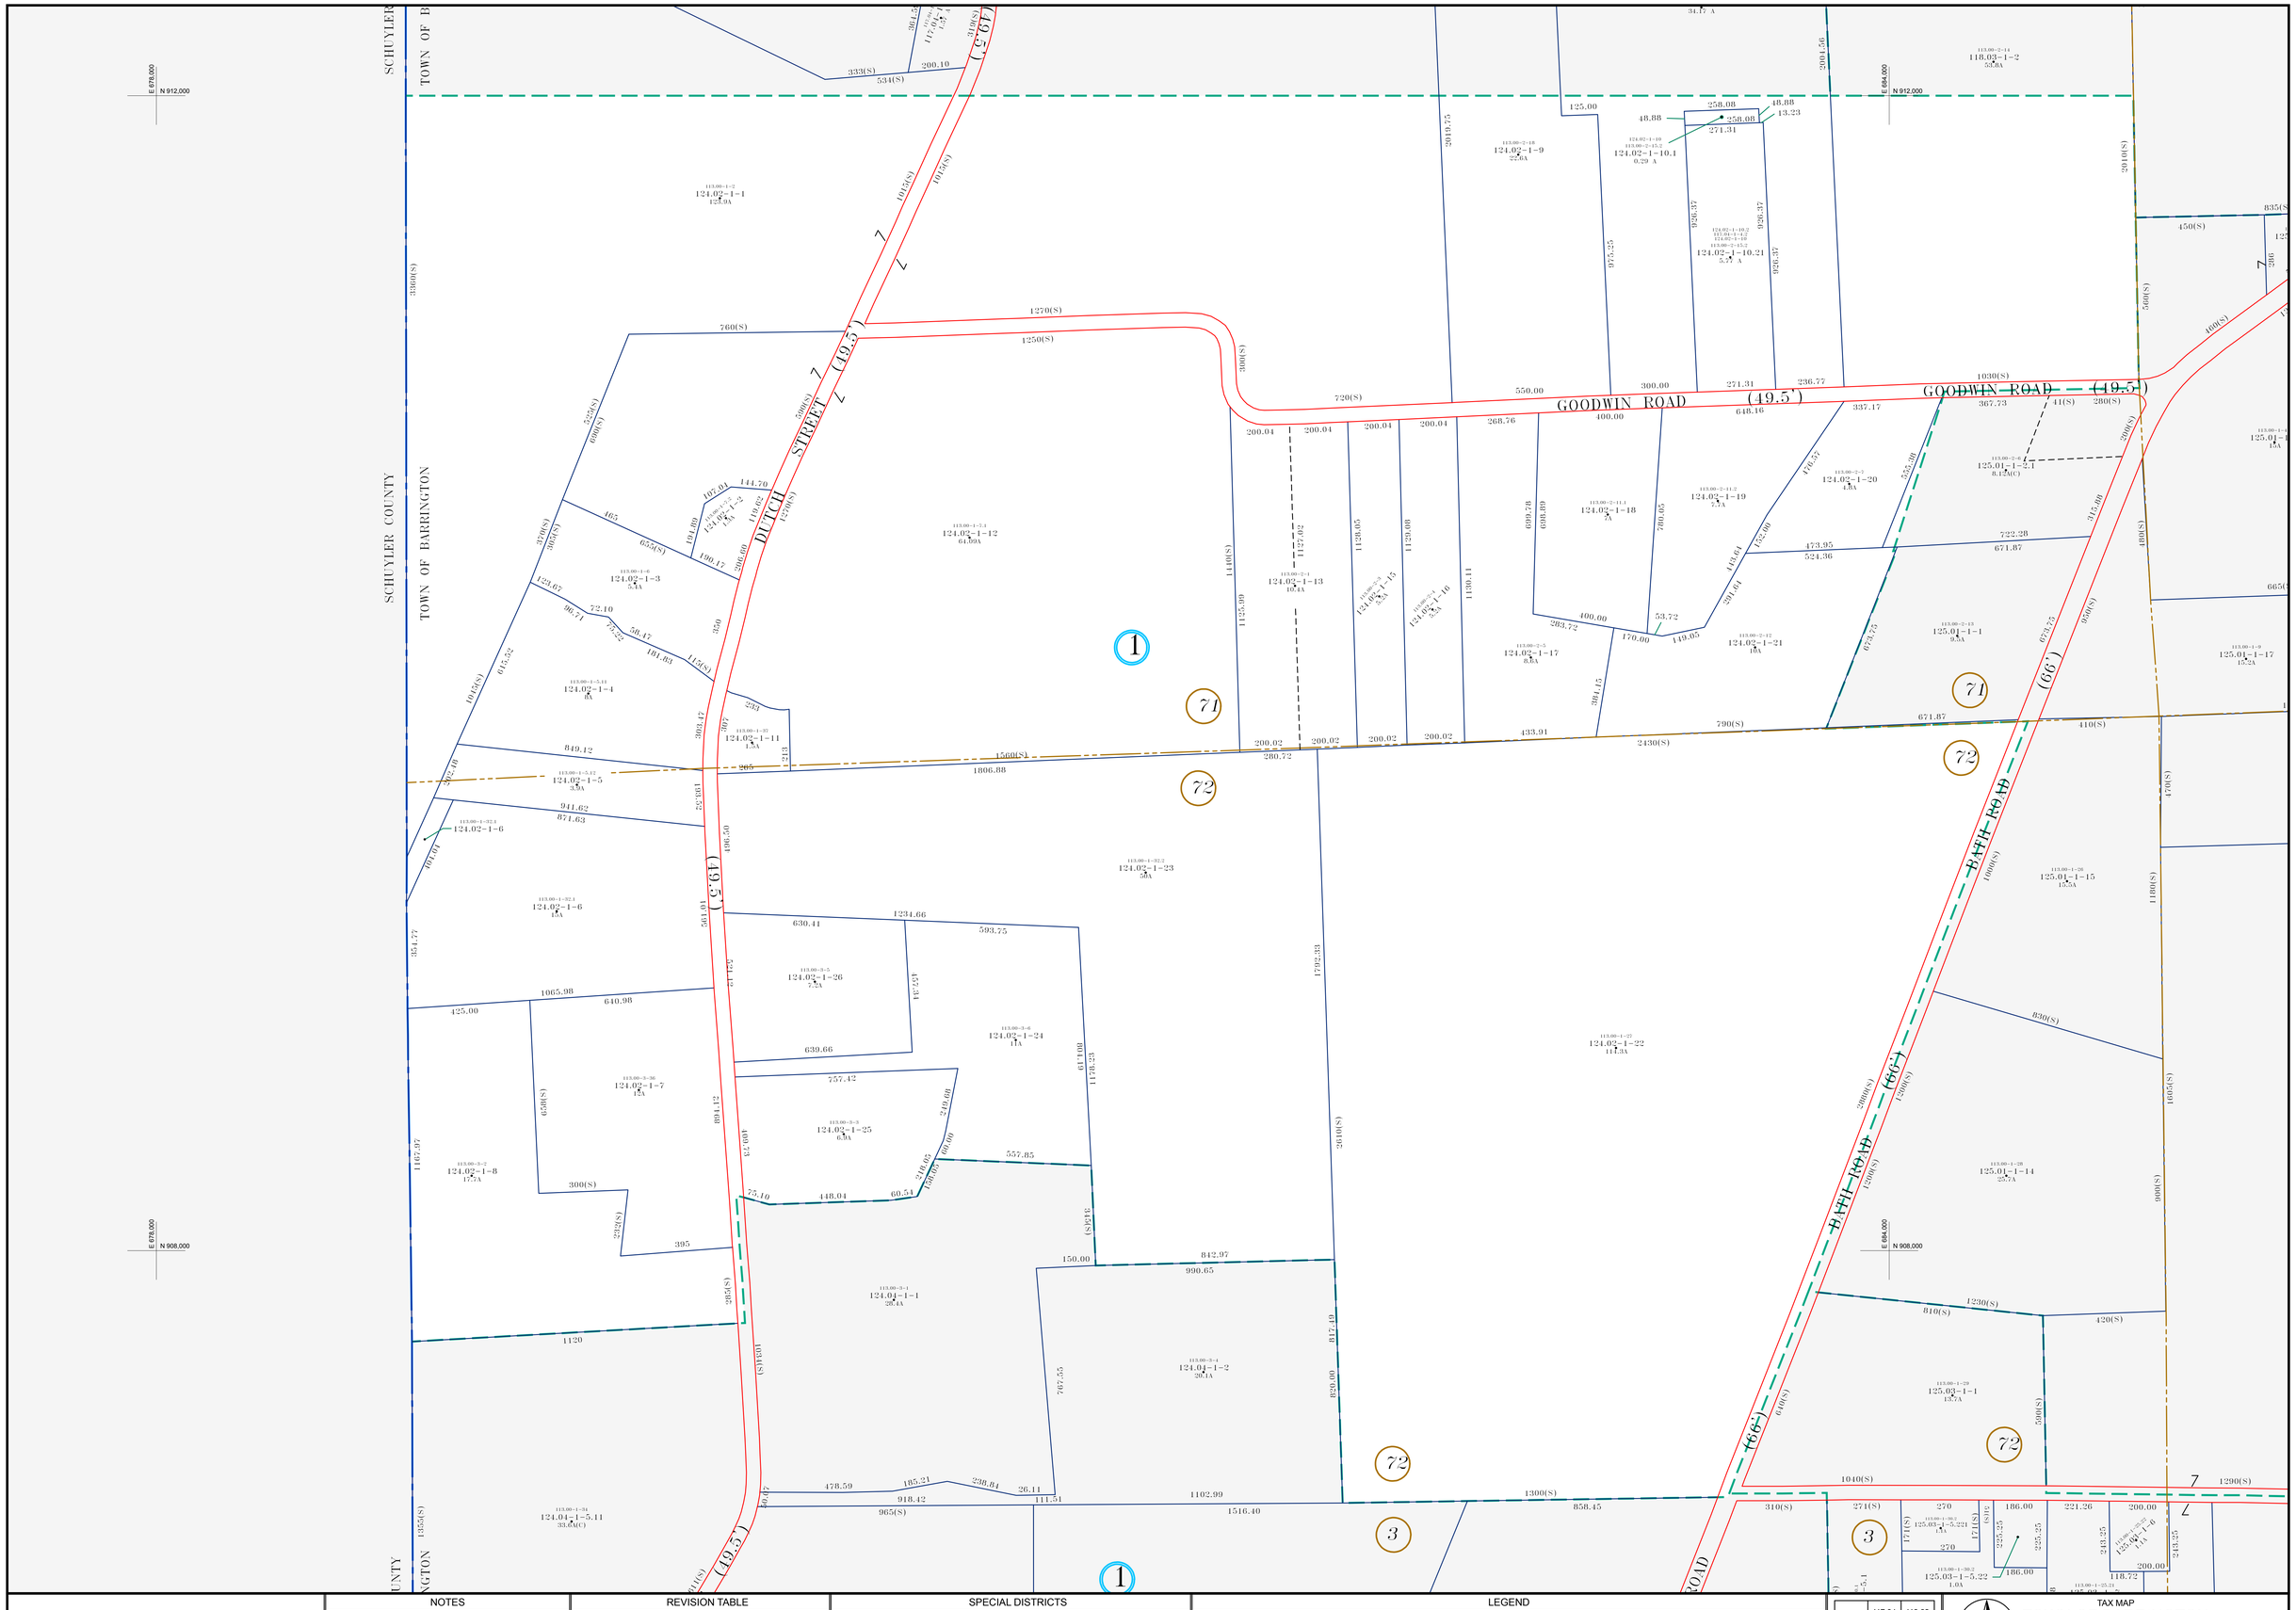

SEWALL
JAMES W. SEWALL COMPANY / SINCE 1880

NOTES

THIS MAP WAS PREPARED FOR TAX PURPOSES ONLY AND IS NOT TO BE REPRODUCED OR USED FOR SURVEYING OR CONVEYANCING.

REVISION TABLE

DATE	MADE BY	CHANGES OR ADDITIONS

SPECIAL DISTRICTS

SCHOOL: DUNDEE CENTRAL SCHOOL DISTRICT
FIRE: WAYNE FIRE DISTRICT

LEGEND

COUNTY LINE
TOWN LINE
CORPORATION LINE
BLOCK LINE
RIGHT OF WAY LINE
STREAM
RAILROAD
PROPERTY LINE
ORIGINAL LOT LINE
SCHOOL DISTRICT LINE
WATER DISTRICT LINE
FIRE DISTRICT LINE
SEWER DISTRICT LINE
DENOTES COMMON OWNER
TAX MAP BLOCK NUMBER
CALCULATED ACREAGE
DEED ACREAGE
SCALED DIMENSION
DEED DIMENSION
DEED LOT NUMBER
TAX MAP PARCEL NUMBER
COORDINATE LOCATOR
NAD 83 CENTRAL TIC

117.04	118.03
	125.01
124.04	125.03

SHEET INDEX

NORTH

TAX MAP
TOWN OF BARRINGTON
YATES COUNTY, NEW YORK

200 0 200
GRAPHIC SCALE
SCALE 1" = 200'

MAP DATE

124.02